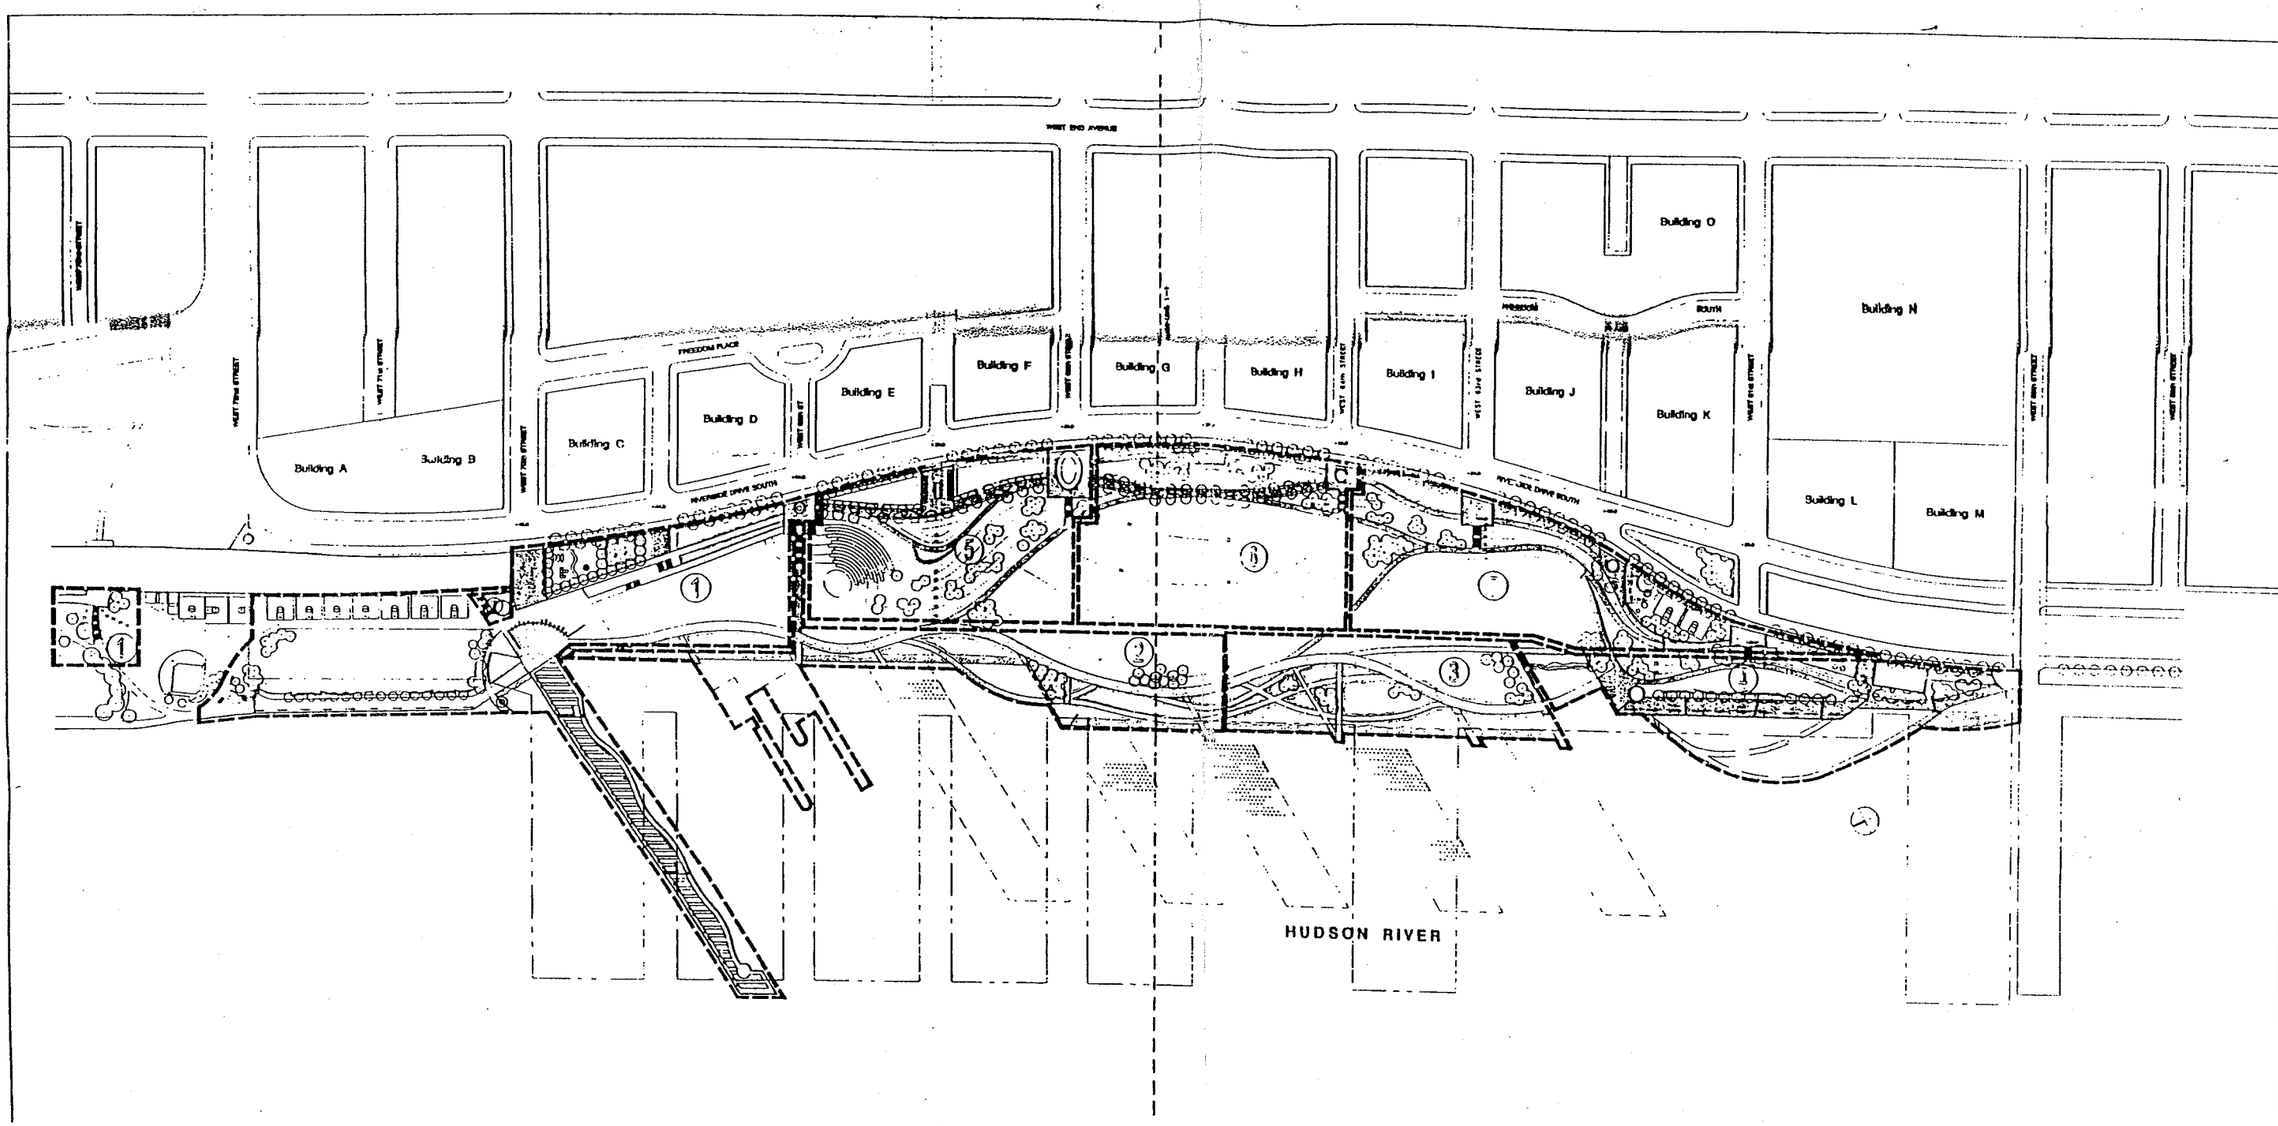

NOTES

Riverside South

Hudson Waterfront Associates
725 5th Avenue
New York, NY 10022

New York City Department of Parks and Recreation

Riverside South Planning Corporation

Landscape Architect
THOMAS BALSLEY ASSOCIATES

31 West 27th Street
New York, NY 10001
212 684 8250

NO.	DATE	REVISION

DATE
05/30/01

SCALE
1:100

SHEET TITLE
PHASING PLAN - FINAL PARK PLAN

SHEET NO.
PH-01

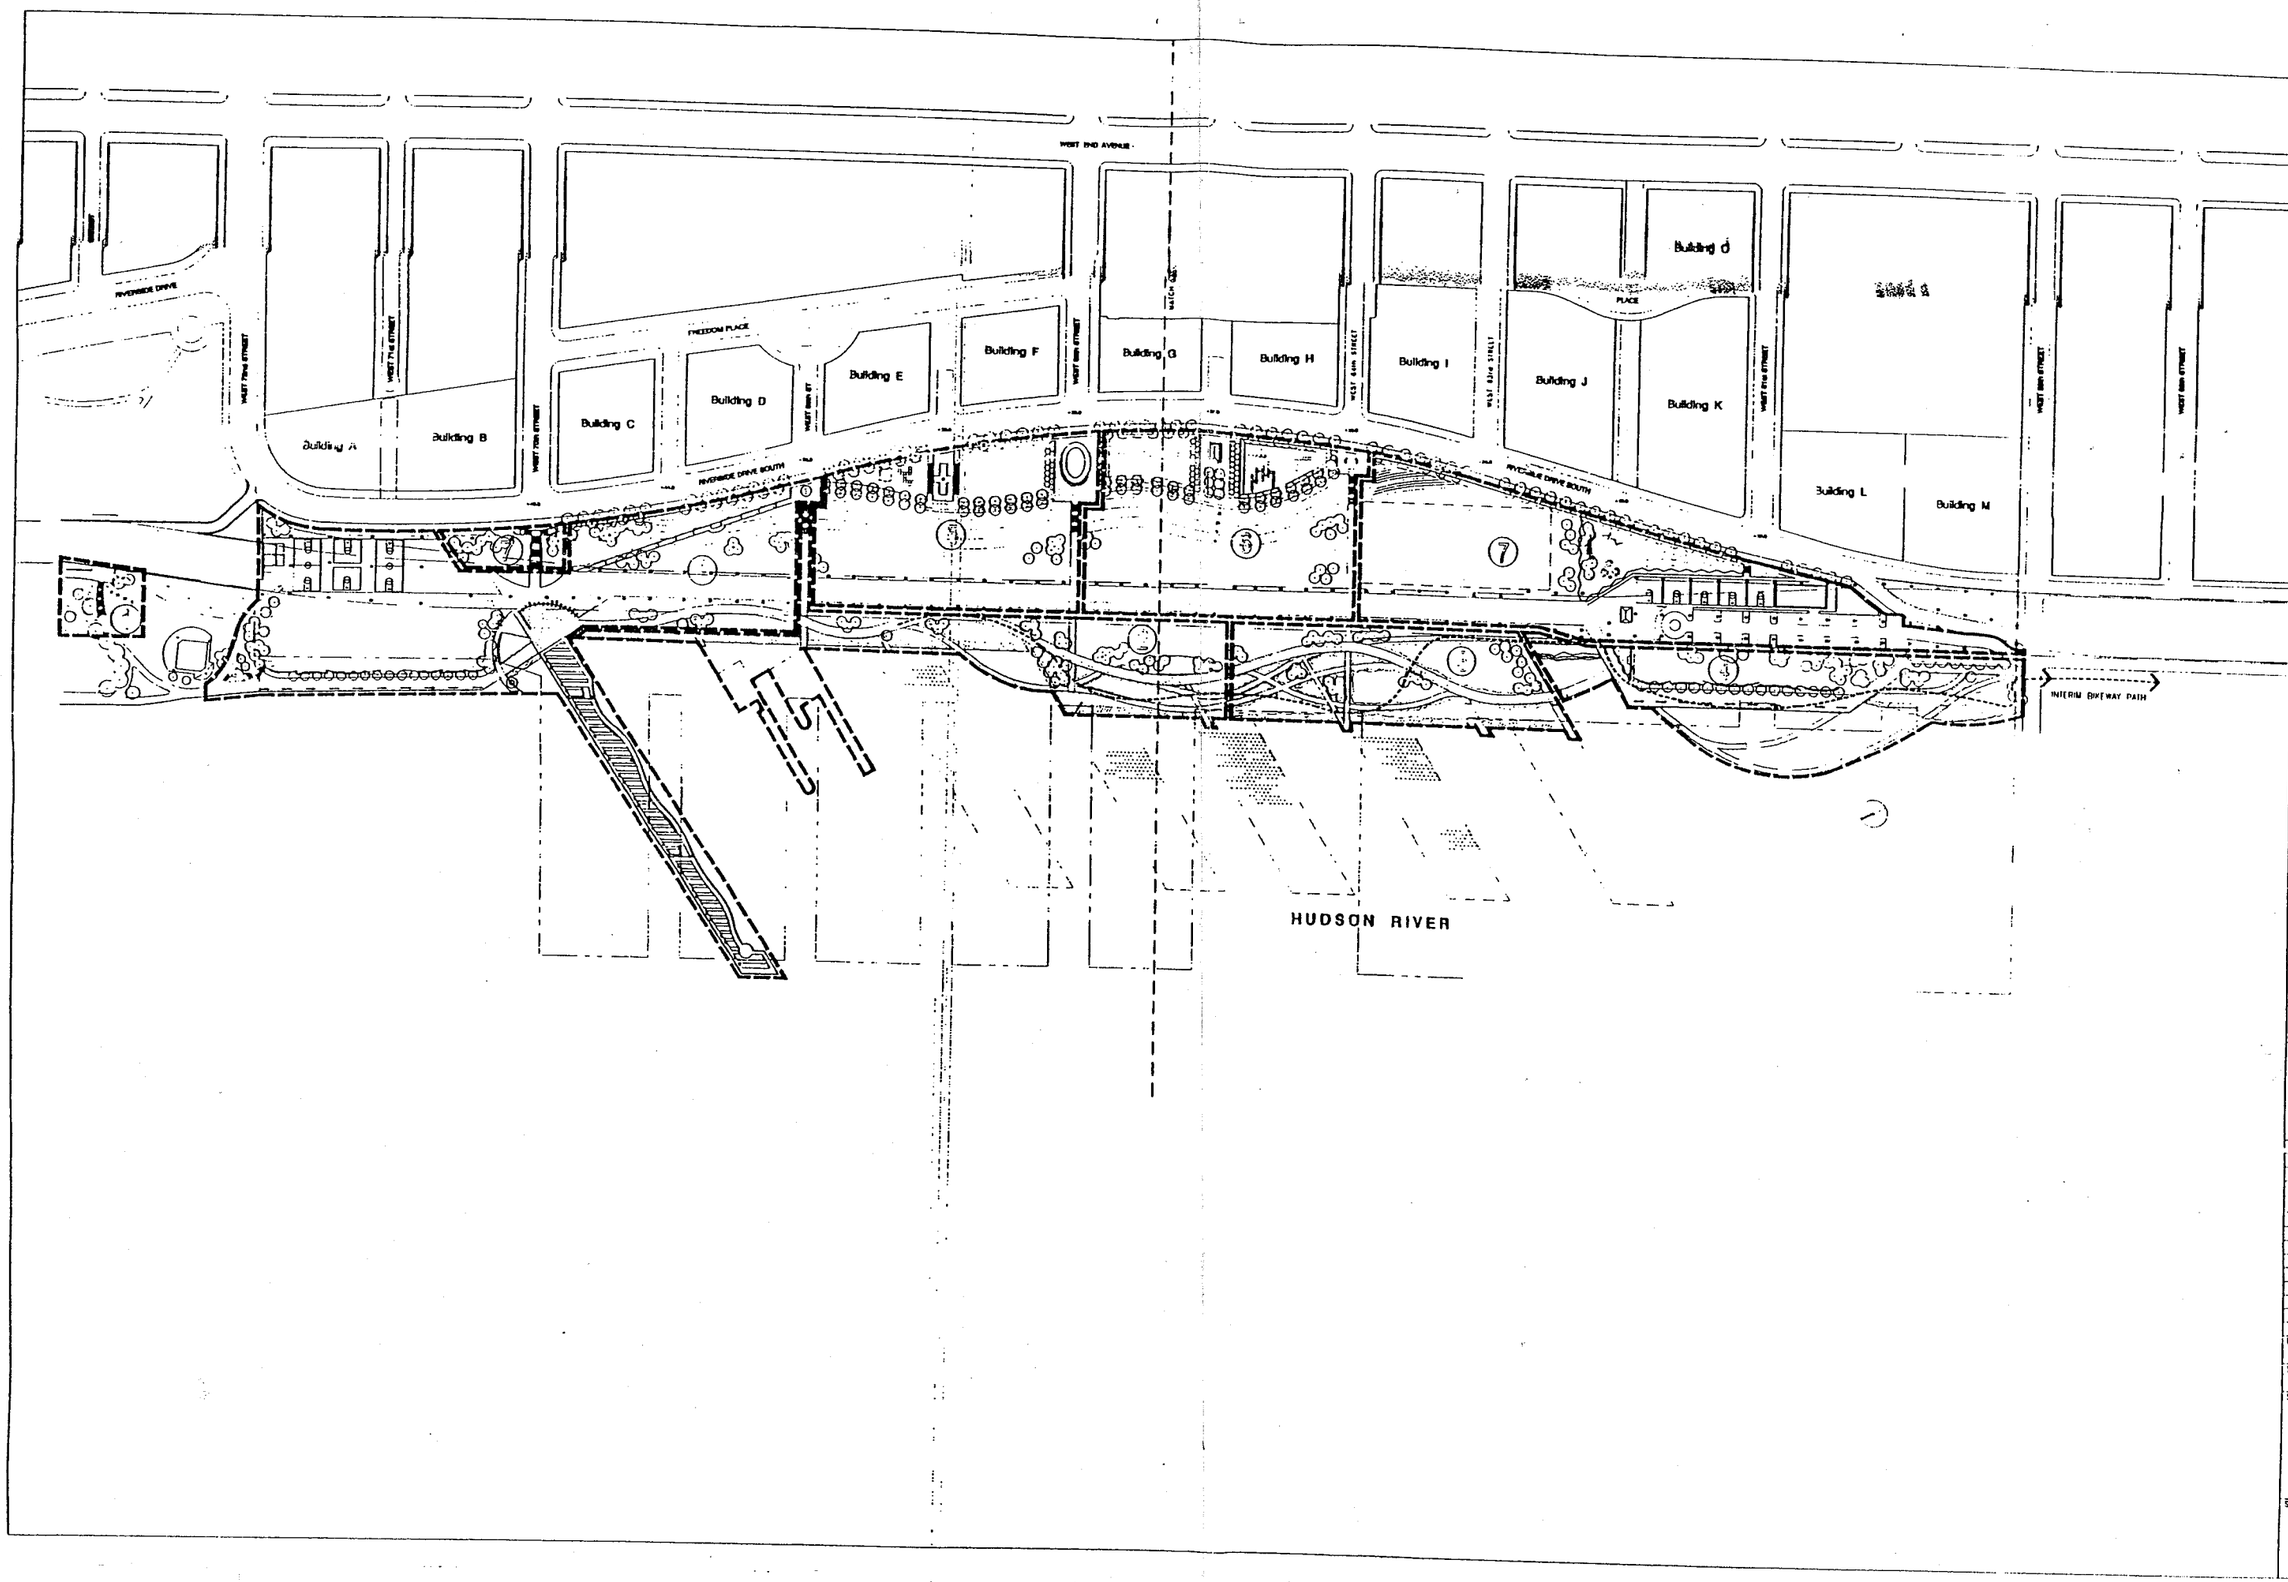

NOTES

Riverside South

Hudson Waterfront Association
725 5th Avenue
New York, NY 10022

New York City Department of Parks and Recreation

Riverside South Planning Corporation

Landscape Architect
THOMAS BALSLEY ASSOCIATES
31 West 27th Street
New York, NY 10001
212 684 8230

NO.	DATE	REVISION

DATE
05/30/03

SCALE
1:100

SHEET TITLE
PHASING PLAN -
INTERIM PARK PLAN

SHEET NO.
PH-02